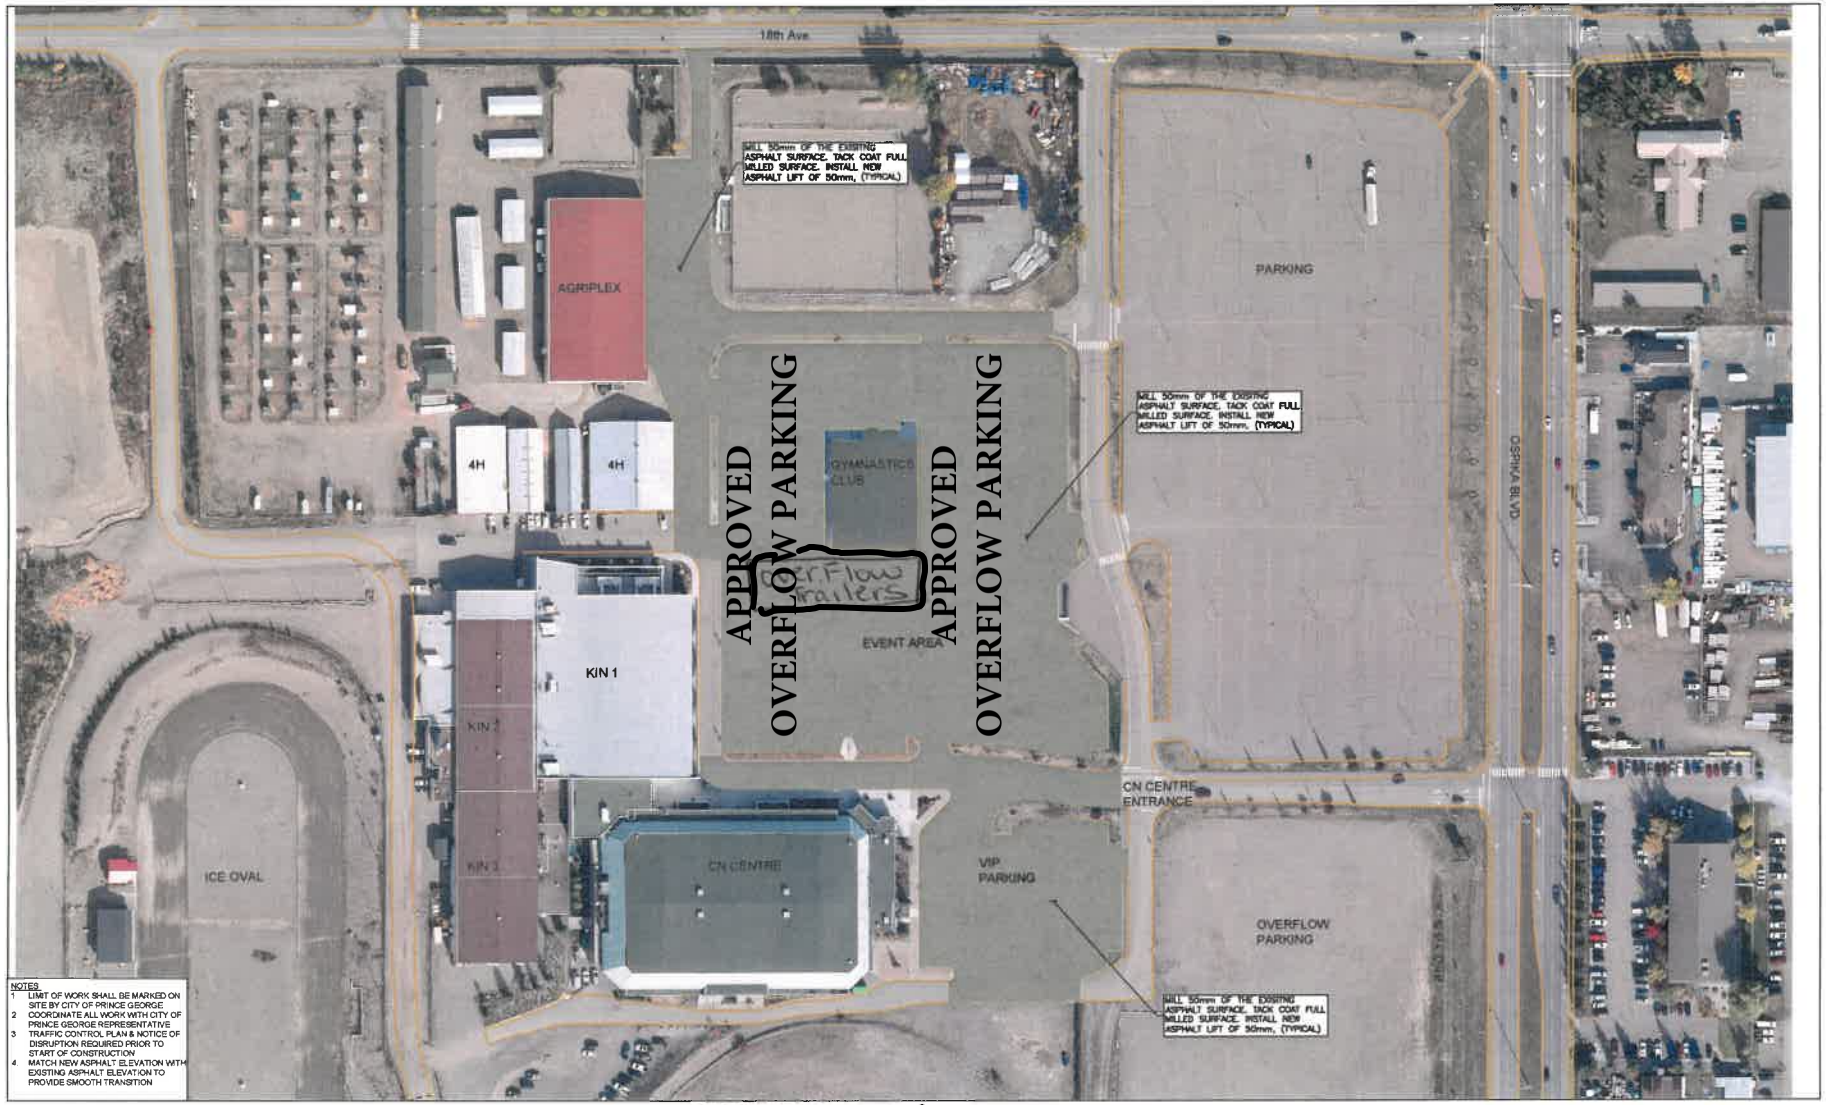

NOTES
1. LIMIT OF WORK SHALL BE MARKED ON SITE BY CITY OF PRINCE GEORGE
2. COORDINATE ALL WORK WITH CITY OF PRINCE GEORGE REPRESENTATIVE
3. TRAFFIC CONTROL PLAN & NOTICE OF DISRUPTION REQUIRED PRIOR TO START OF CONSTRUCTION
4. MATCH NEW ASPHALT ELEVATION WITH EXISTING ASPHALT ELEVATION TO PROVIDE SMOOTH TRANSITION

APPROXIMATE AREA = 29,500^{m2}

REFERENCE DRAWINGS	NOTES / LEGEND	STAMP	NO.	DATE	BY	REVISIONS	CHKD

DESIGN BY DATE
DRAWN BY DATE
CHECKED BY DATE
APPROVED BY DATE

CITY OF PRINCE GEORGE
Engineering Services

SCALE HORIZ 1:250 SCALE VERT 1:25
SHEET 1 OF 15
ENG. PROJECT NO.

PROJECT EXHIBITION GROUNDS EVENT IMPROVEMENTS
DESCRIPTION